In the Round
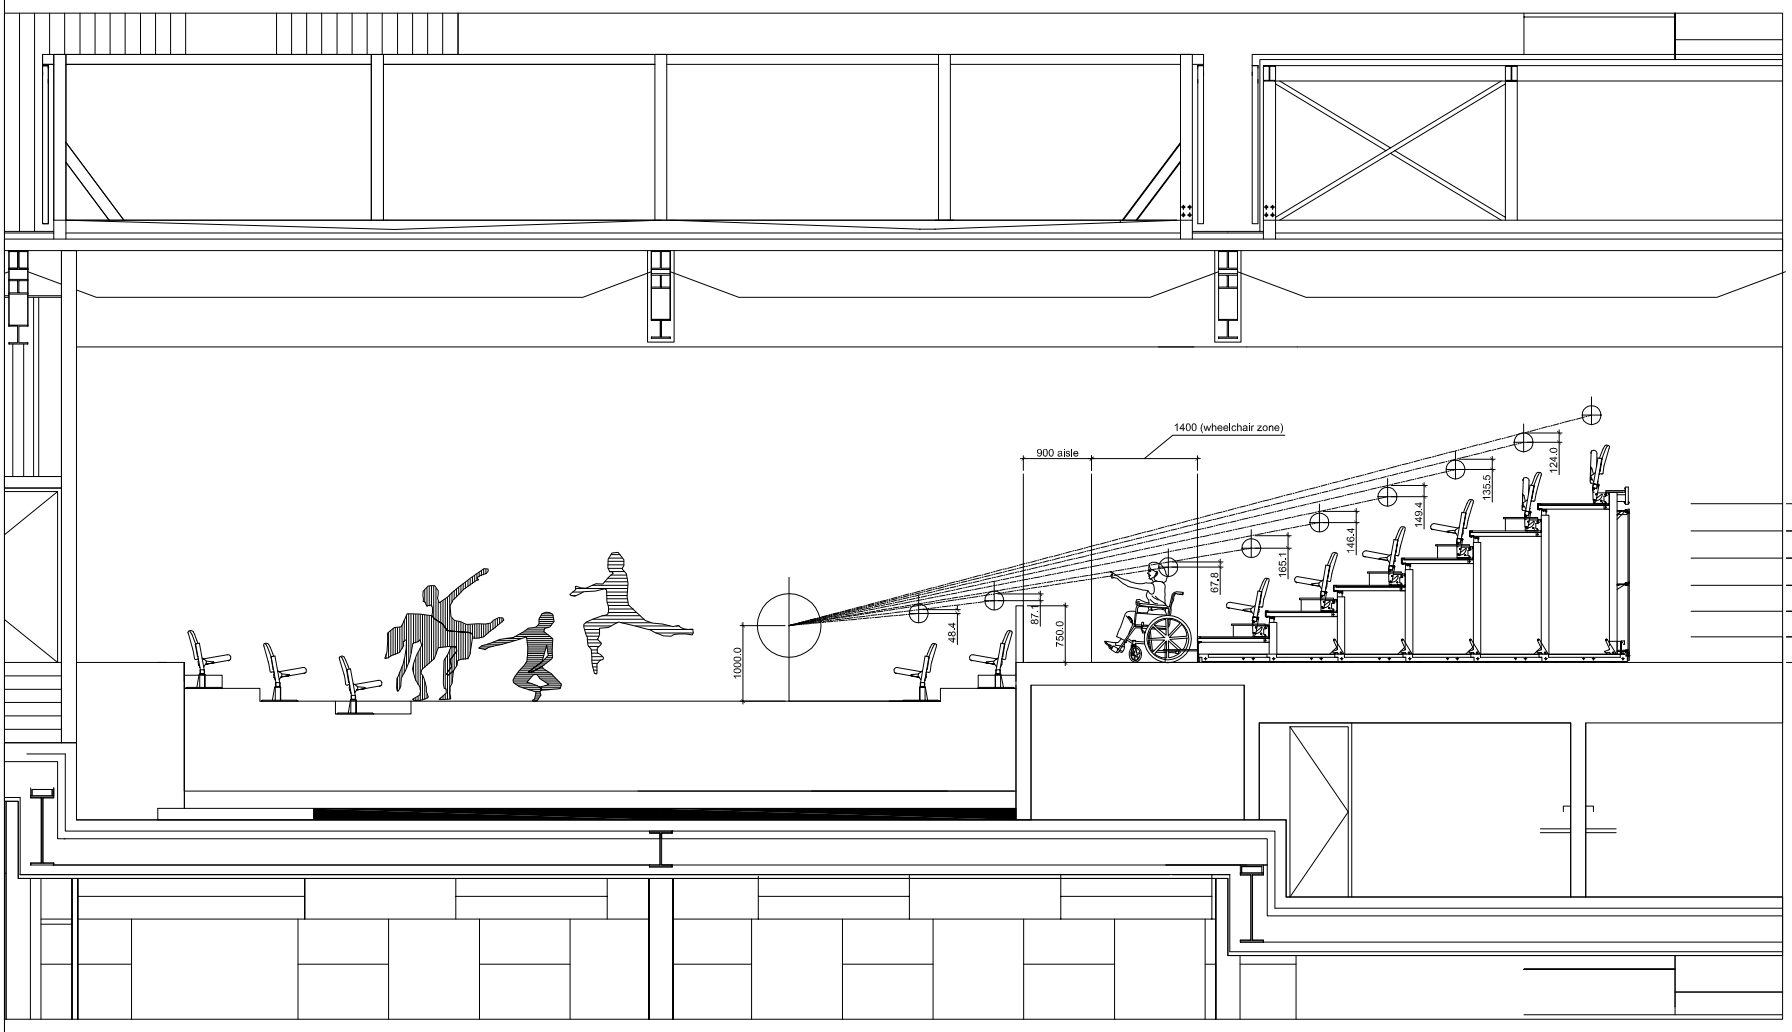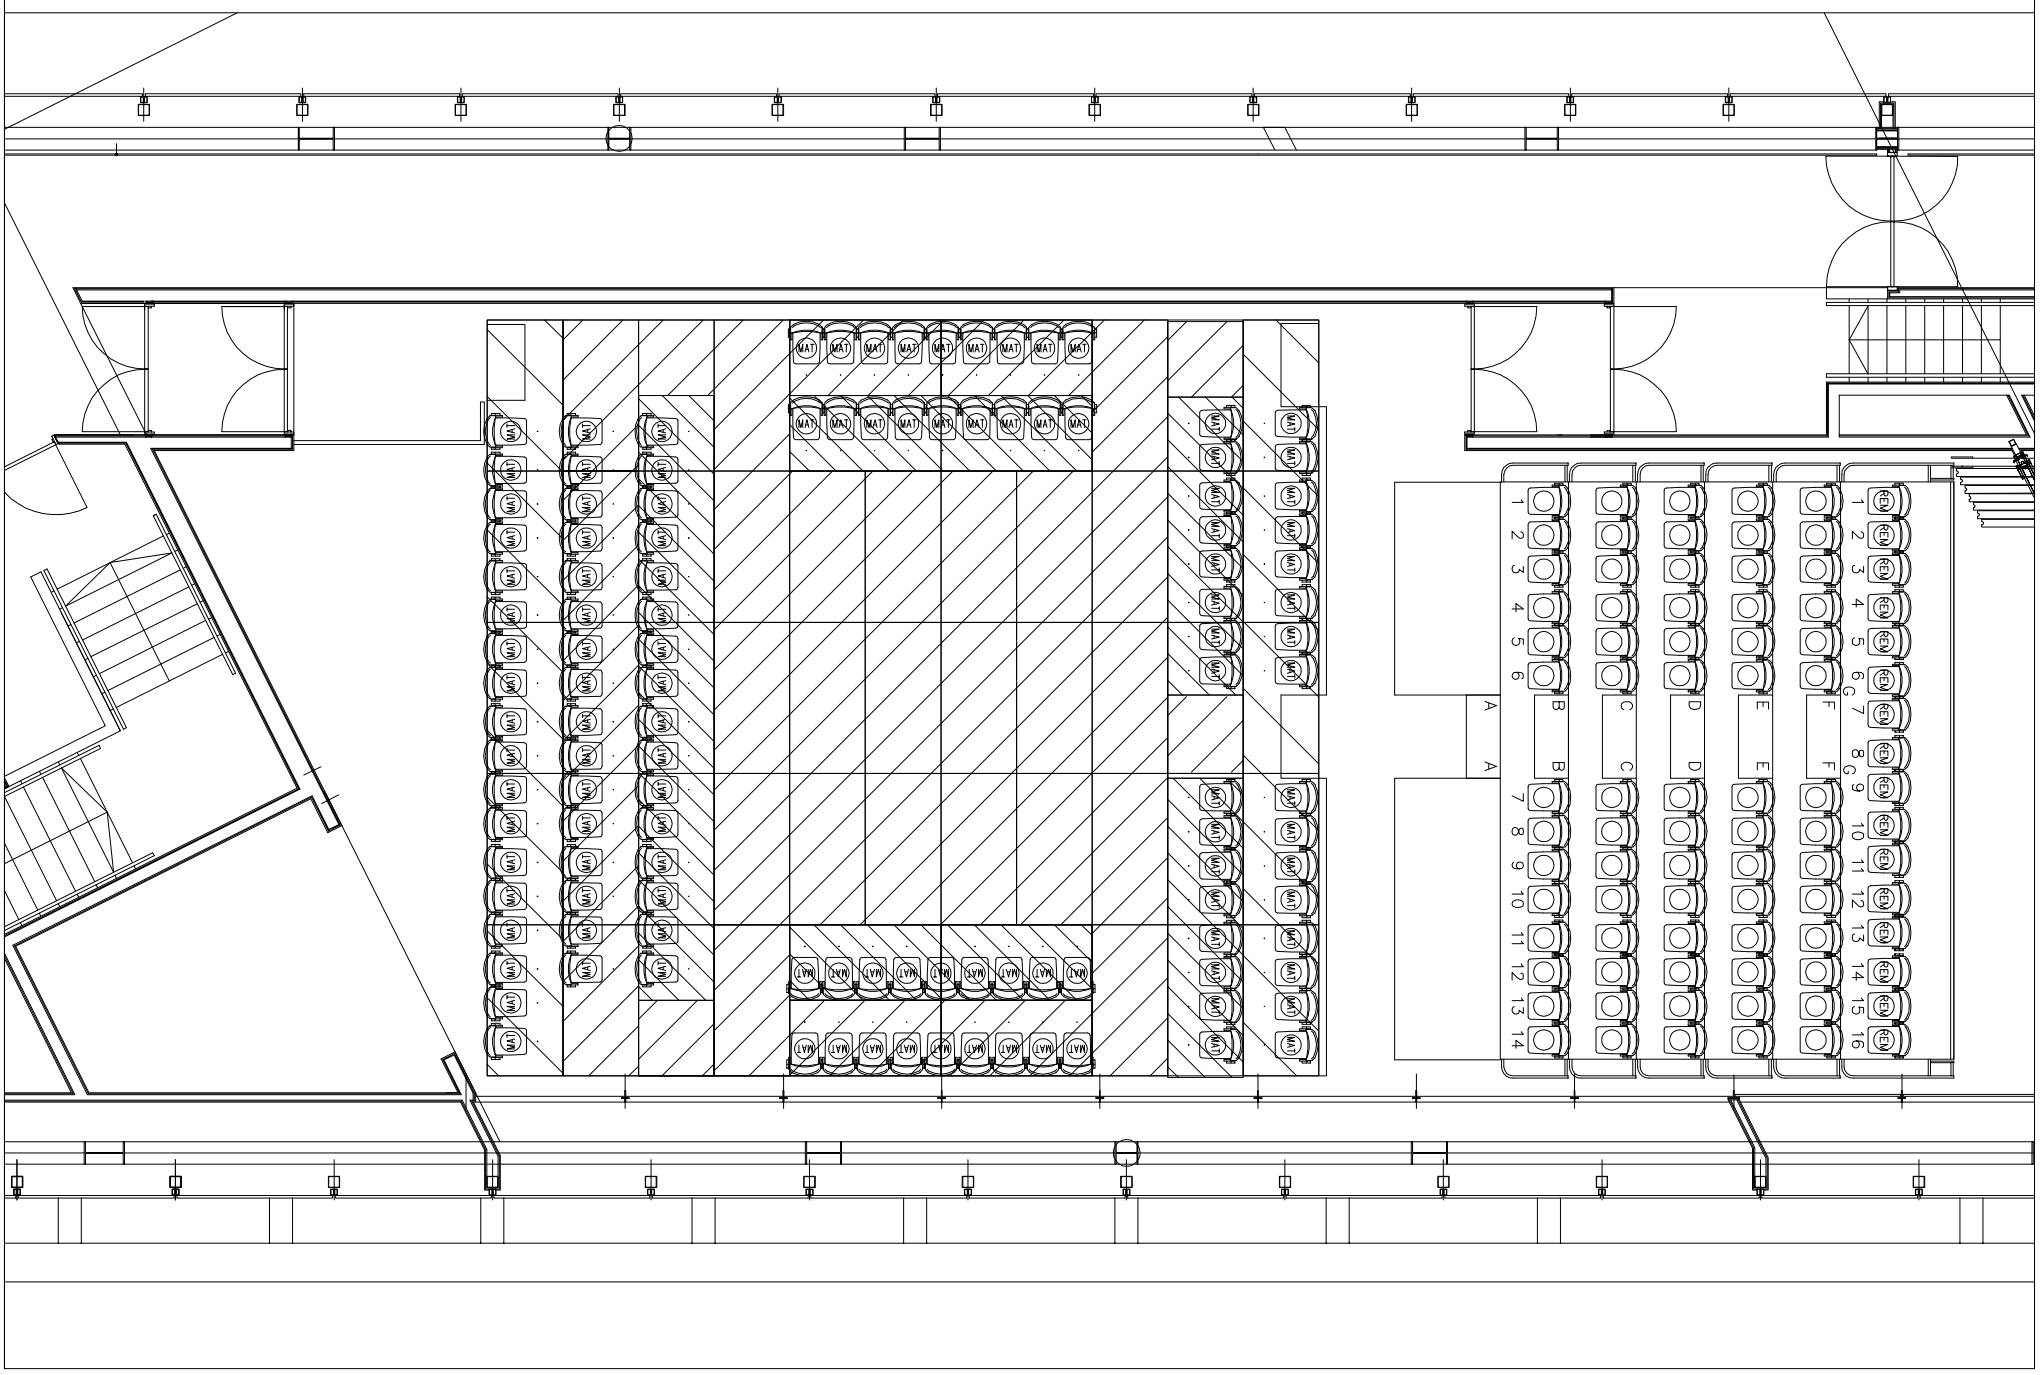
750mm guardrail, 1400mm wheelchair zone, 900mm aisle
510 deep stage
In the Round arrangement - capacity 204 + 6 wheelchair